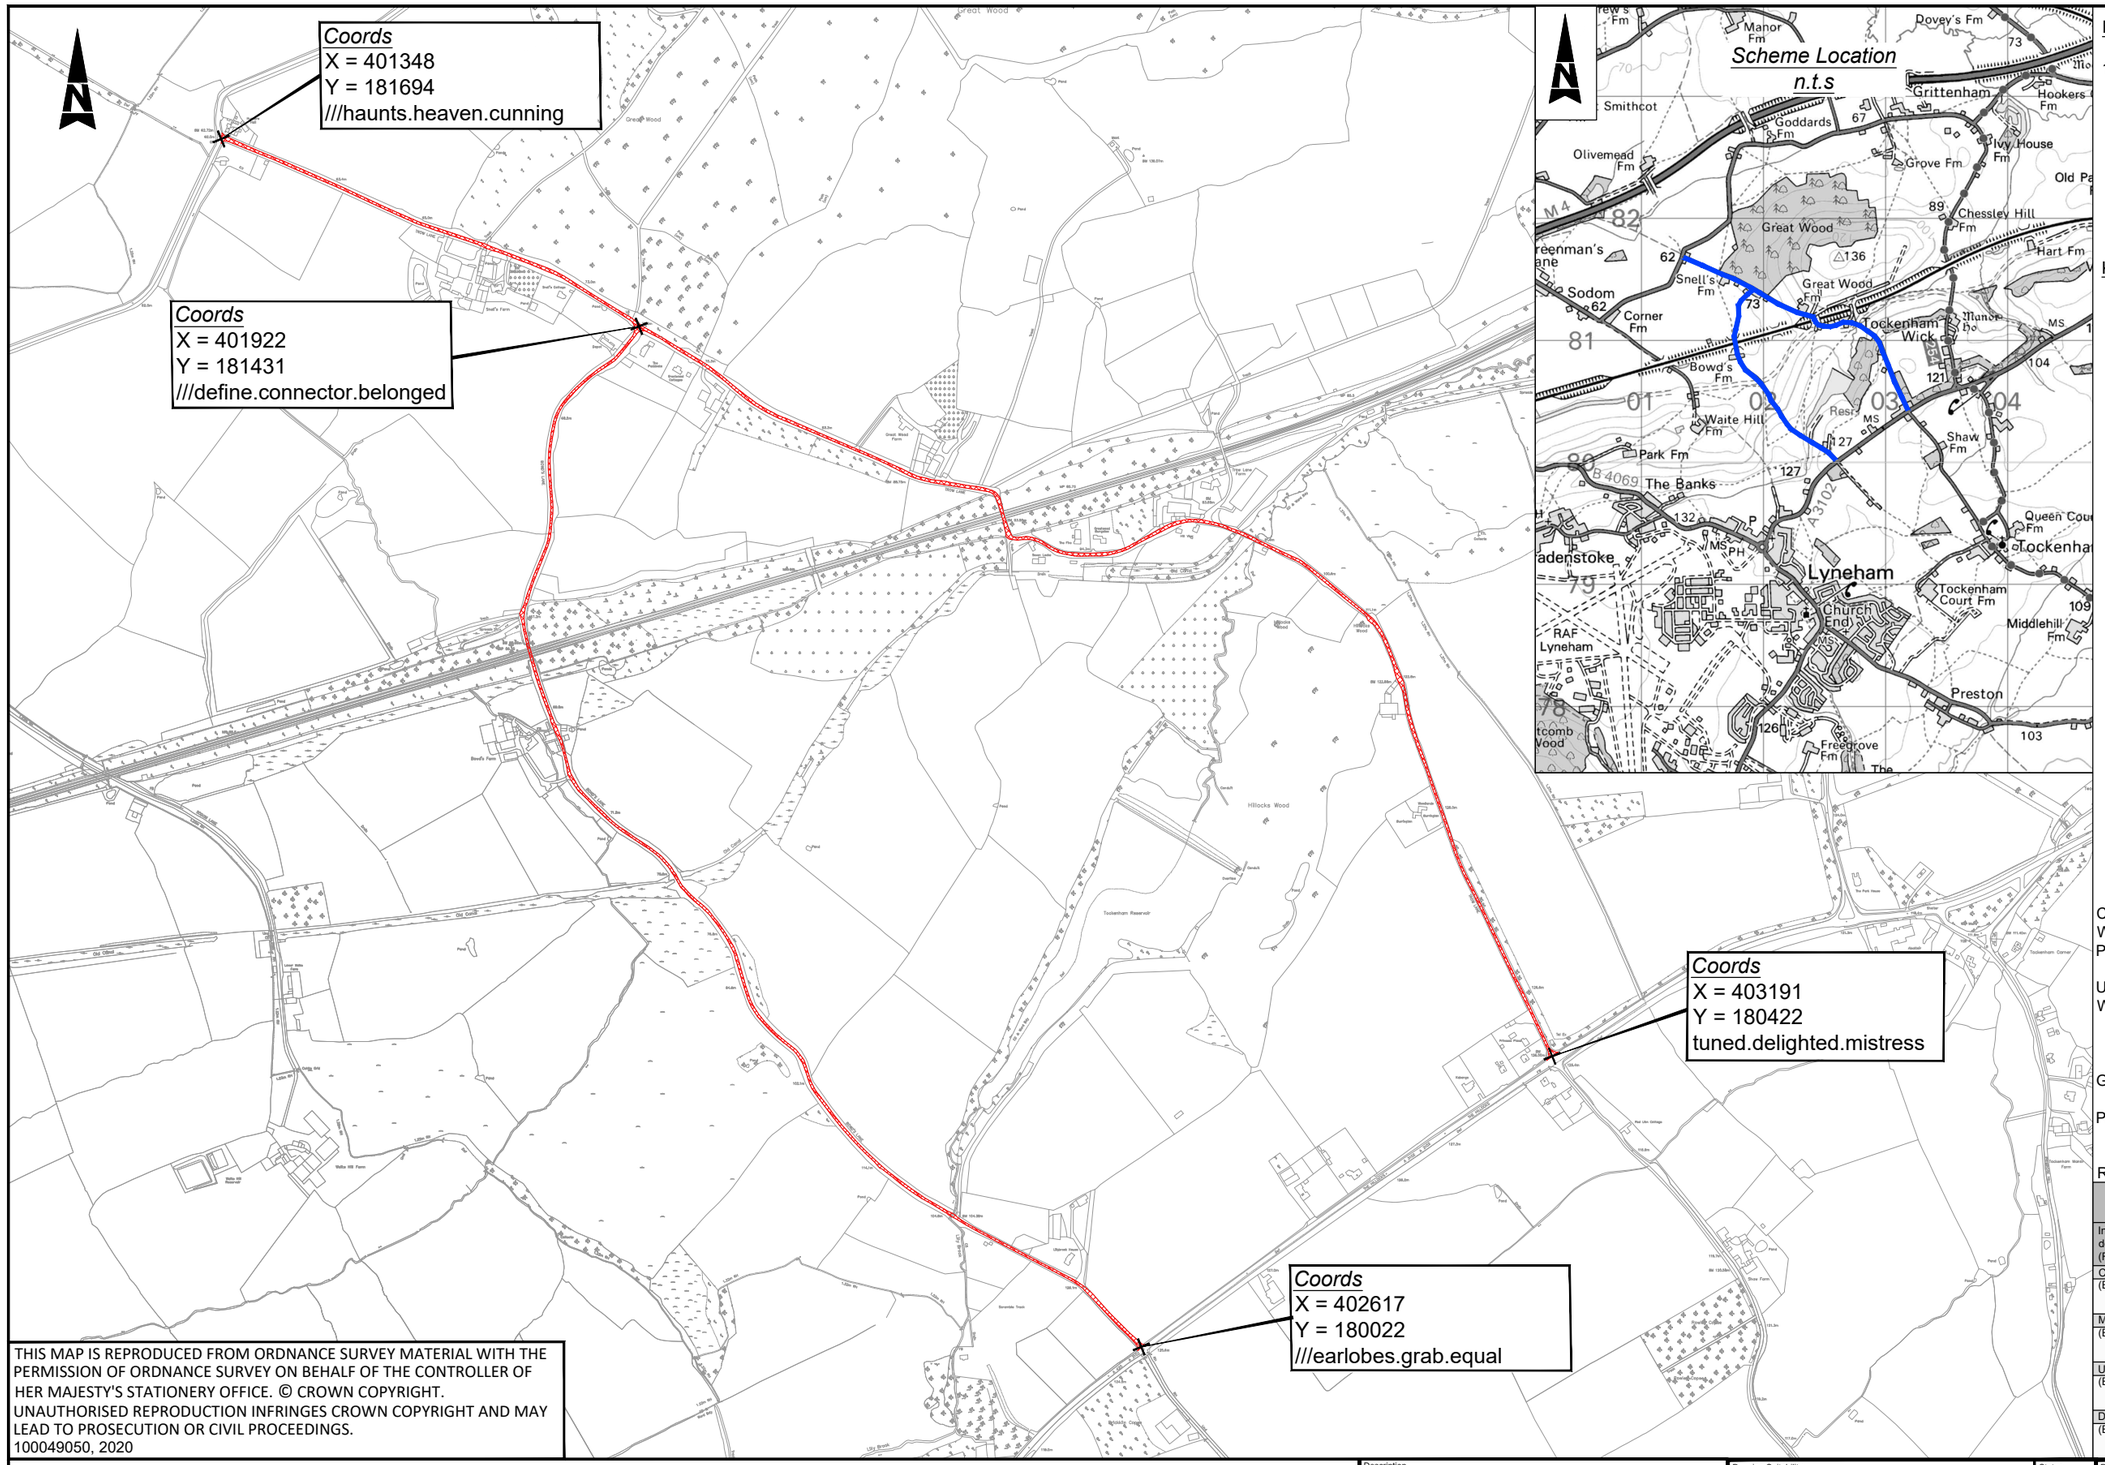

Notes

1. Limits of work are approximate and are to be agreed on site with the Engineer or Site Representative.

Key

Site Extents

Scheme Location

Client Finance Code: TBC
Works Order No: TBC
Postal Area: SN4 & SN15

USRN: 28600821 & 28600357
What3Words: ///haunts.heaven.cunning to ///tuned.delighted.mistress & ///define.connector.belonged to ///earlobes.grab.equal
Grid Ref: 401348, 181694 to 403191, 180422 & 401922, 181431 to 402617, 180022
Philips Street Atlas: Page 59 E8, F6, F7, F8 & Page 60 A5, A6, A7, B5, B6, B7, C6
Road Speed Limit: 60mph

SAFETY, HEALTH AND ENVIRONMENTAL INFORMATION
In addition to the hazards/risks normally associated with the types of work detailed on this drawing, note the following significant residual risks (Reference shall also be made to the design hazard log).
Construction
(Enter "None" if applicable)
Maintenance / Cleaning
(Enter "None" if applicable)
Use
(Enter "None" if applicable)
Decommissioning / Demolition
(Enter "None" if applicable)

THIS MAP IS REPRODUCED FROM ORDNANCE SURVEY MATERIAL WITH THE PERMISSION OF ORDNANCE SURVEY ON BEHALF OF THE CONTROLLER OF HER MAJESTY'S STATIONERY OFFICE. © CROWN COPYRIGHT. UNAUTHORISED REPRODUCTION INFRINGES CROWN COPYRIGHT AND MAY LEAD TO PROSECUTION OR CIVIL PROCEEDINGS.
100049050, 2020

DO NOT SCALE

Millimetres 0 10 100

Description	Status	Revision	Drawn	Checked	Reviewed	Authorised	Issue Date
First Issue	A1	C01	SR	PB	JH	AC	28/07/22

Drawing Suitability: APPROVED - PUBLISHED
Status: A1

ATKINS
Member of the SNC-Lavalin Group
County Gate
County Way
Trowbridge
Wiltshire
BA14 7FJ
Tel: +44 (0)11225 730360
www.atkinsglobal.com

Copyright © Atkins Limited (2018)

Client: Wiltshire Council

Project Title: Major Maintenance 2023/2024 Surface Dressing Schemes 2023/2024

Drawing Title: Trow Lane & Bowds Lane Dauntsey, RWB & Cricklade Site Extents & Location Plan

Drawing Number
Project: WHCC_HM - ATK - HGN - 2324SD0405 - DR - CH - 000001
Location | Originator | Volume | Type | Role | Number

Original Size: A3 | Scale: NTS | Project Ref. No: 5214316 | Sheet: 1 of 1 | Rev: C01